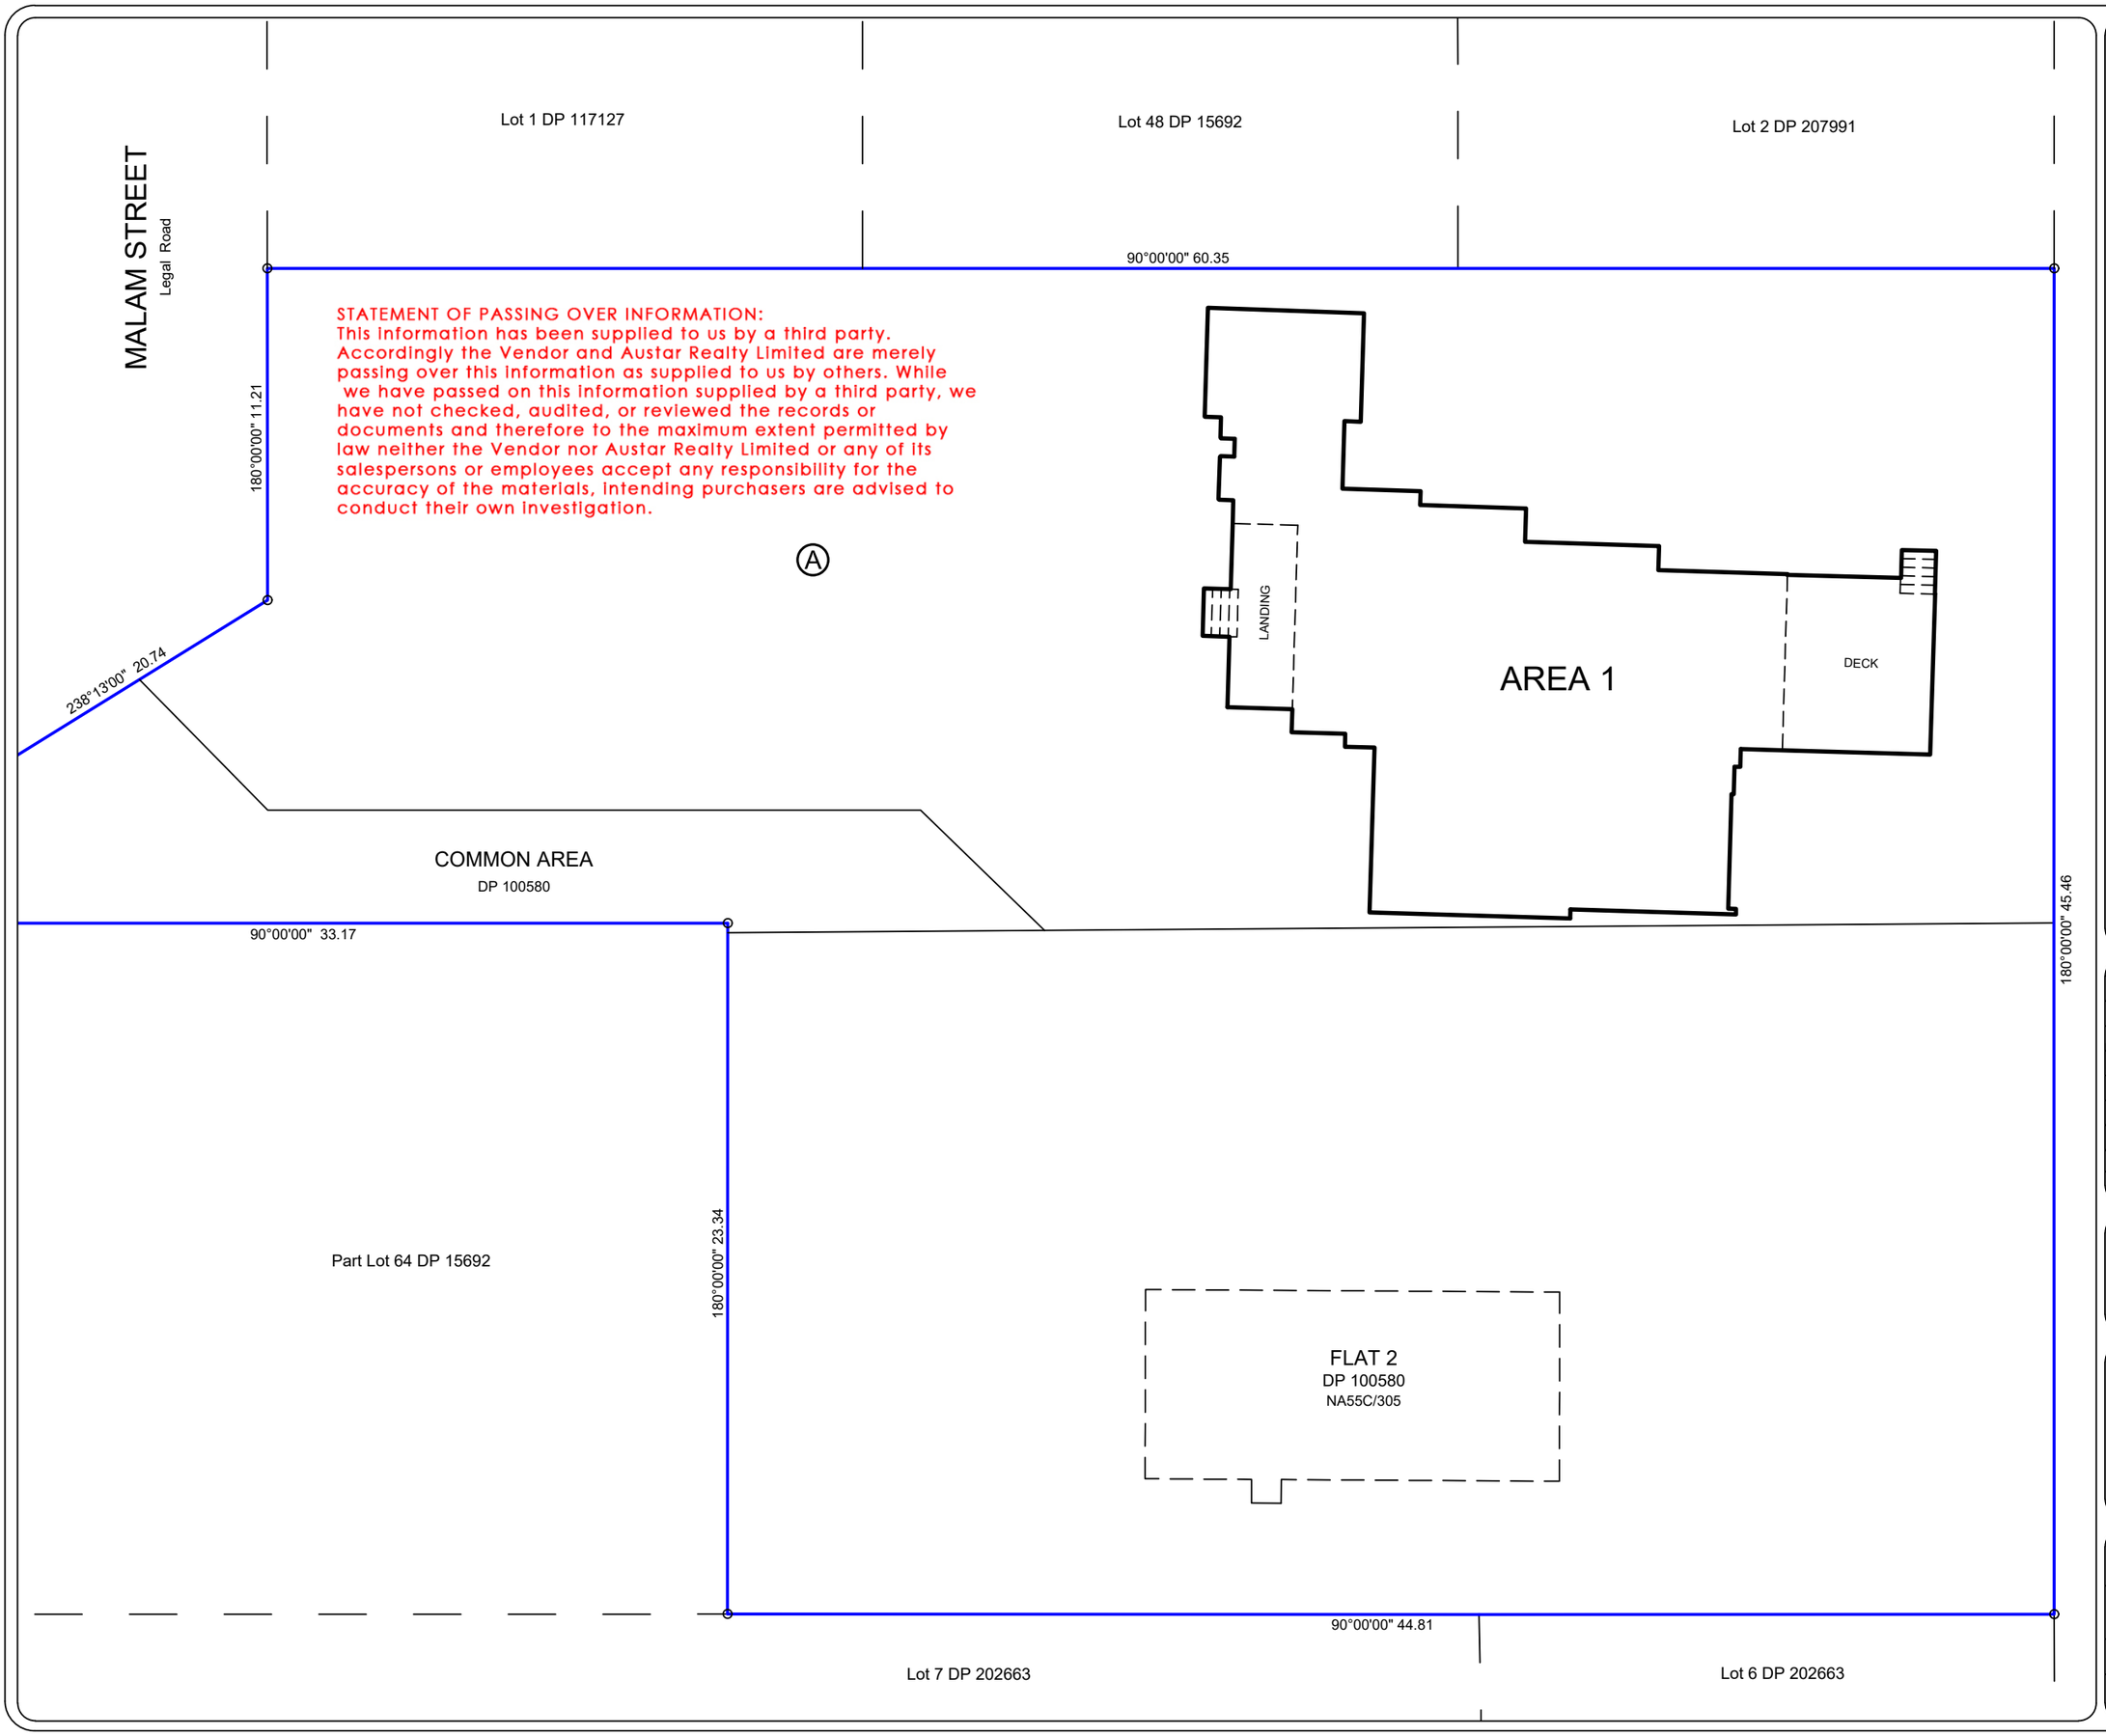

NOTES:

1. Area shown as Ⓐ is subject to Restrictive Covenants and boundaries are not visibly defined unless otherwise shown.
2. Existing covenant boundaries are from DP 100580.
3. Boundaries of areas to be leased are along the external face of exterior walls and structures unless otherwise shown.

PROPERTY INFORMATION:

Legal Description: Lot 63 DP 15692, Part Lot 64 DP 15692
Lot Area: 2473m²

REGISTERED PROFESSIONAL SURVEYOR

Survey and Spatial New Zealand

COPY RIGHT RESERVED
SPACELINK SURVEYORS LTD
THE COPYRIGHT OF THIS DRAWING IS VESTED IN SPACELINK SURVEYORS LTD AND IT MAY NOT BE REPRODUCED IN WHOLE OR PART OR USED FOR THE MANUFACTURE OF ANY ARTICLE WITHOUT THE EXPRESS PERMISSION OF THE COPYRIGHT HOLDERS.

REV:	DESCRIPTION:	BY:	DATE:

STATUS:

SPACELINK SURVEYORS LTD
19 Burch Street, Mt Albert, Auckland 1025
Ph: 09 846 4915, Mob: 027 4507796
Email: david.spacelink@gmail.com
www.spacelink.co.nz

TITLE:
AREA 1 ON LOT 63 DP 15692, PART LOT 64 DP 15692

Territorial Authority: Auckland Council
Land Distrcit: North Auckland

DP 574339

SITE: 2 MALAM STREET
GLEN EDEN, AUCKLAND

CLIENT: SAM WOOD

SCALE:	DATE:	DRAWN:	CHECKED:
1:200 (A3)	8/03/2022	RM	DC
PROJECT NO: 2007068	CAD FILE: XL_MAR2022		REVISION: